
DO NOT SCALE

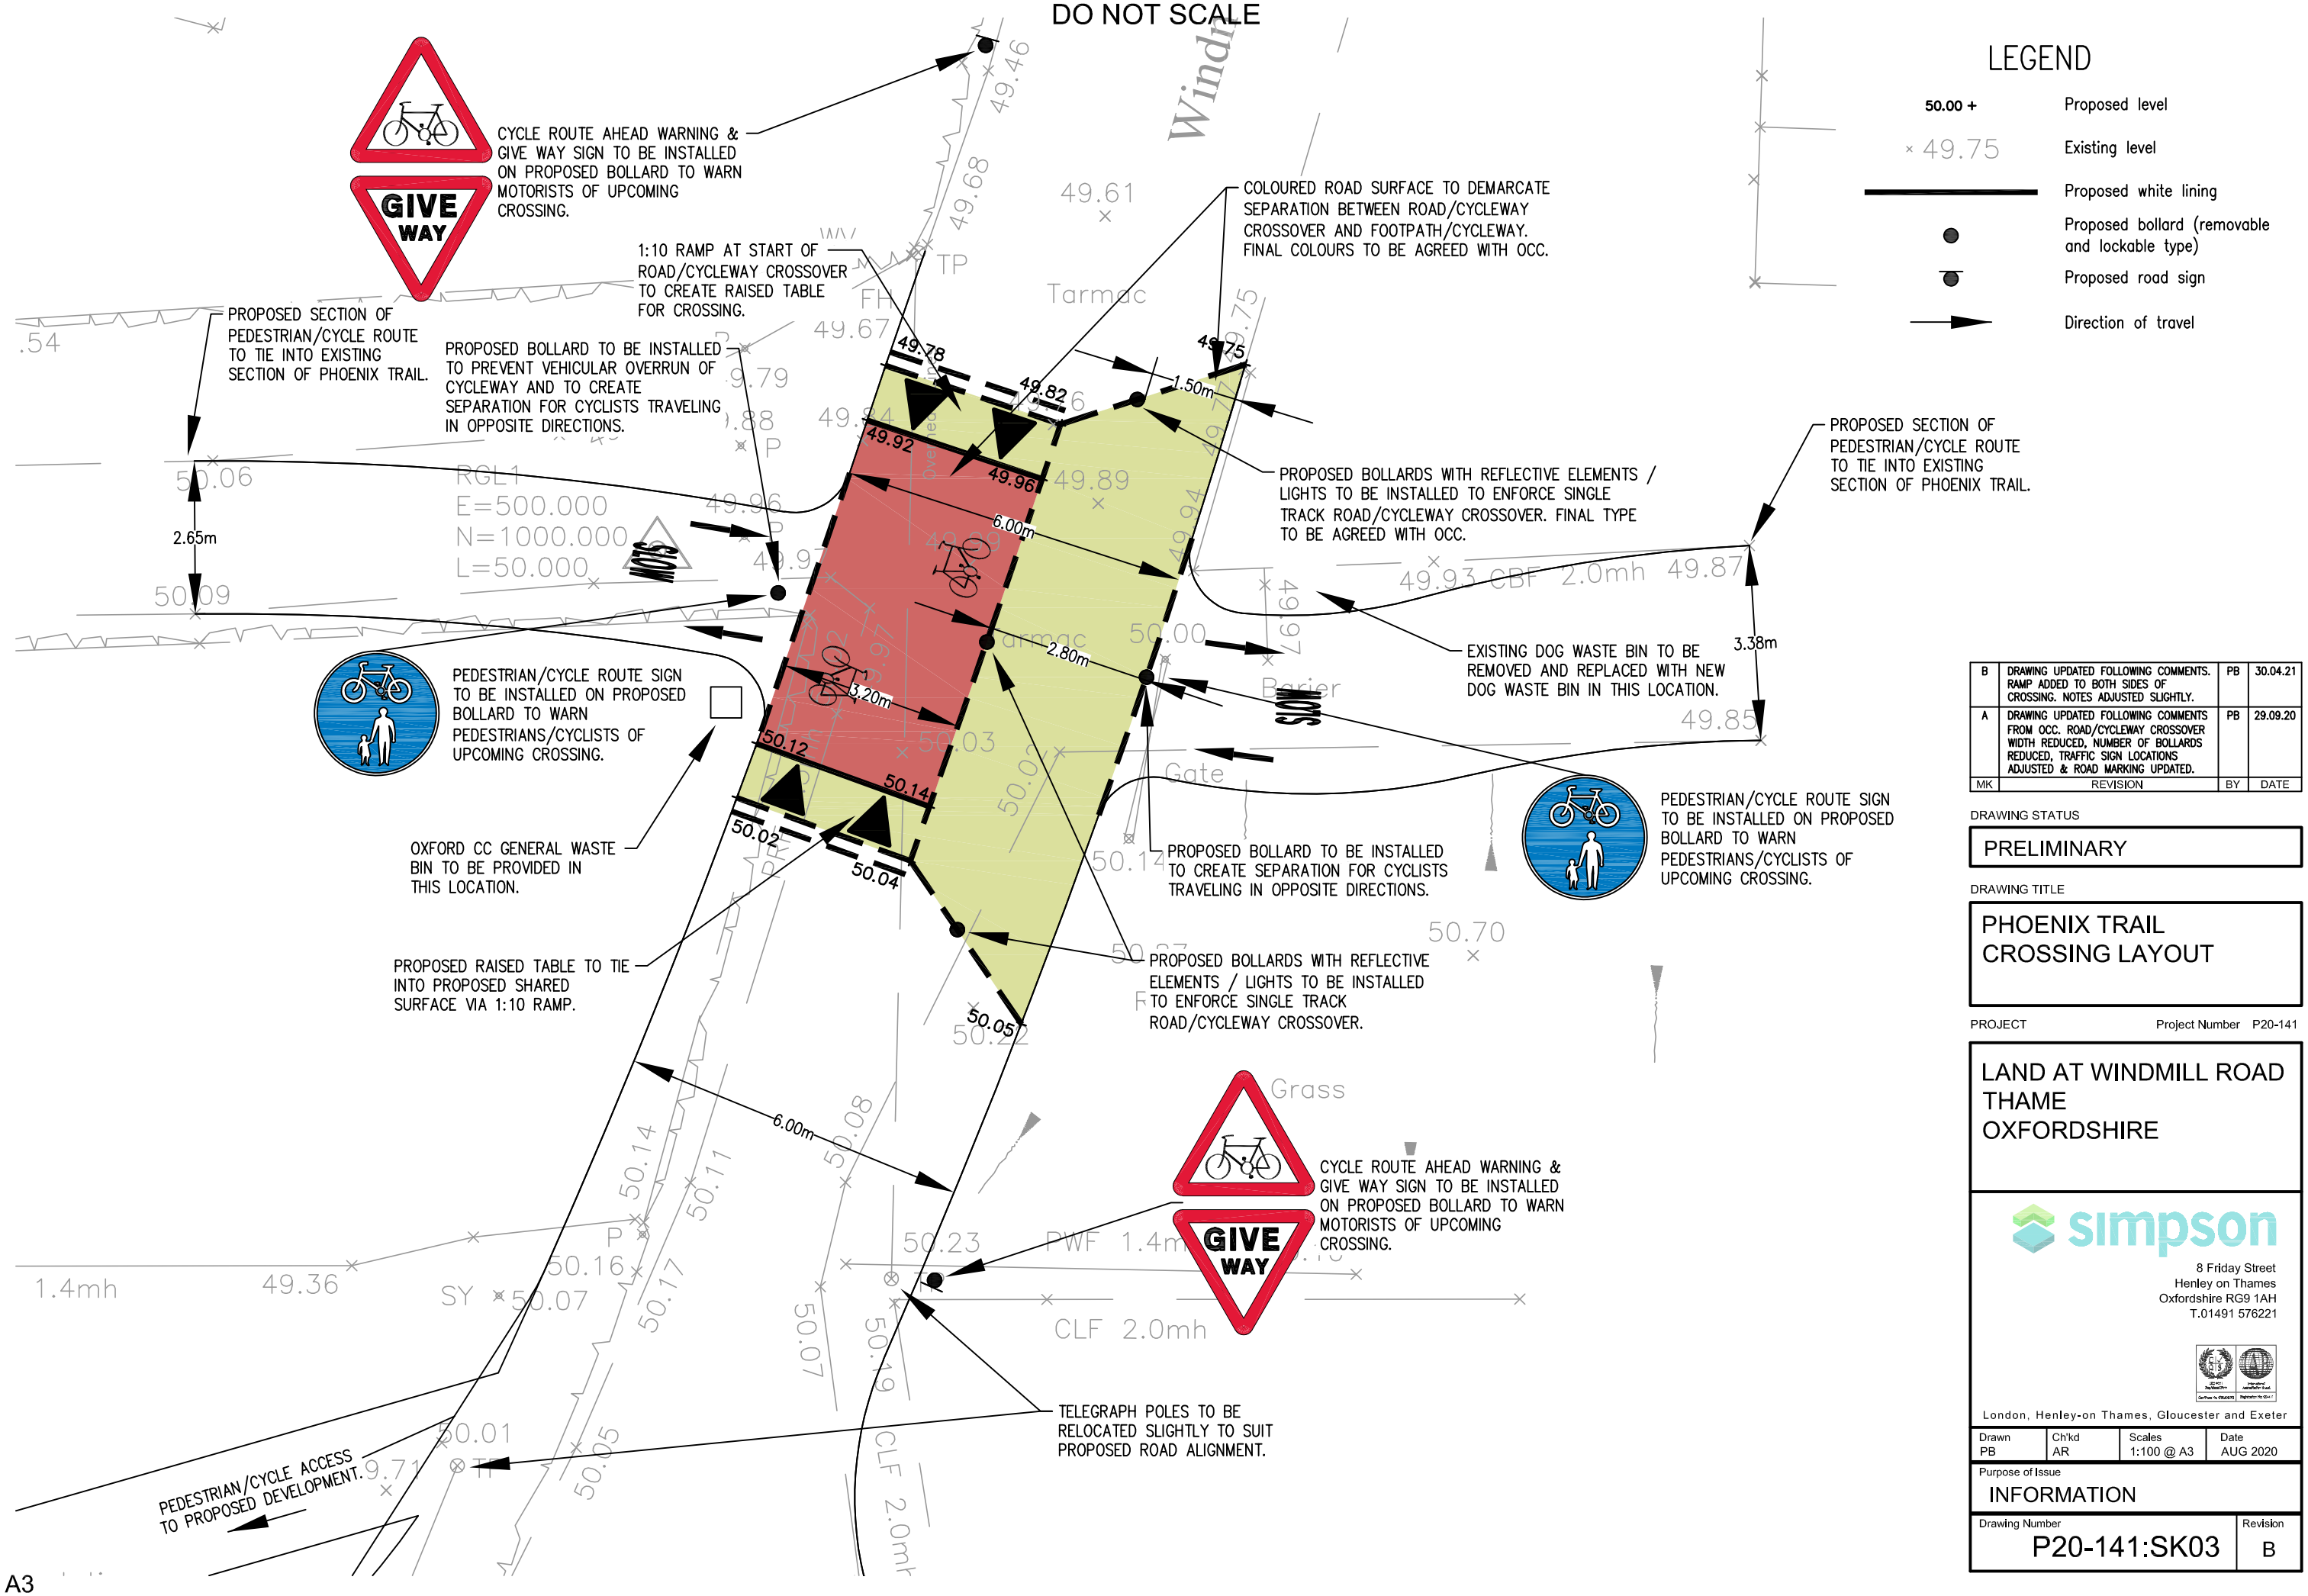

LEGEND

- 50.00 + — Proposed level
- × 49.75 — Existing level
- Proposed white lining
- Proposed bollard (removable and lockable type)
- Proposed road sign
- Direction of travel

B	DRAWING UPDATED FOLLOWING COMMENTS. RAMP ADDED TO BOTH SIDES OF CROSSING. NOTES ADJUSTED SLIGHTLY.	PB	30.04.21
A	DRAWING UPDATED FOLLOWING COMMENTS FROM OCC. ROAD/CYCLEWAY CROSSOVER WIDTH REDUCED, NUMBER OF BOLLARDS REDUCED, TRAFFIC SIGN LOCATIONS ADJUSTED & ROAD MARKING UPDATED.	PB	29.09.20
MK	REVISION	BY	DATE

DRAWING STATUS

PRELIMINARY

DRAWING TITLE

PHOENIX TRAIL
CROSSING LAYOUT

PROJECT — Project Number P20-141

LAND AT WINDMILL ROAD
THAME
OXFORDSHIRE

simpson
8 Friday Street
Henley on Thames
Oxfordshire RG9 1AH
T.01491 576221
London, Henley-on Thames, Gloucester and Exeter

Drawn	Ch'kd	Scales	Date
PB	AR	1:100 @ A3	AUG 2020

Purpose of Issue: INFORMATION

Drawing Number: P20-141:SK03 — Revision: B

A3